



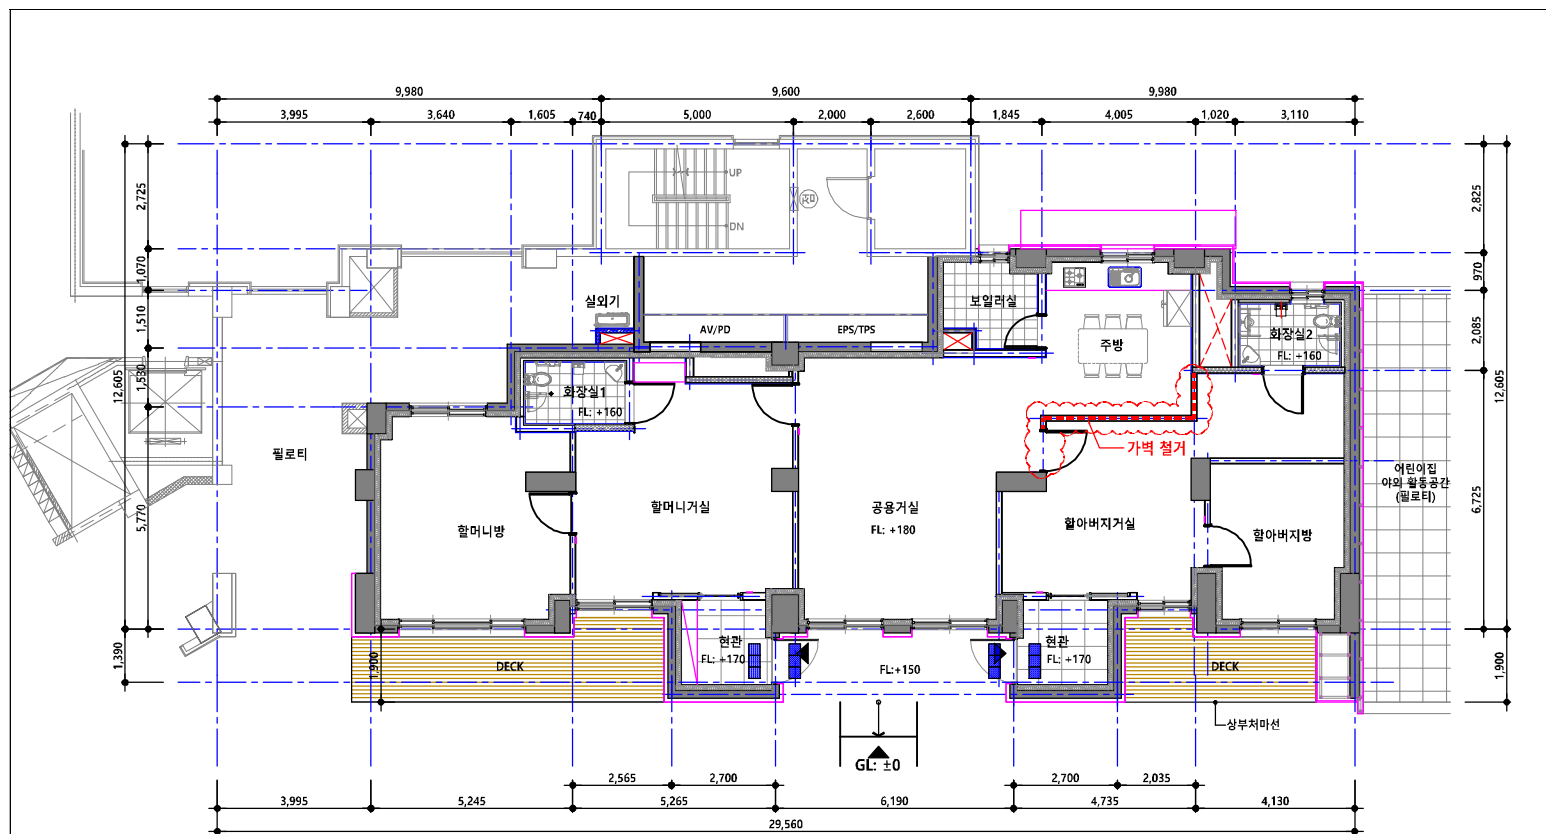

122동 경로당 평면도 (당초)
SCALE(A3) : 1 / 150

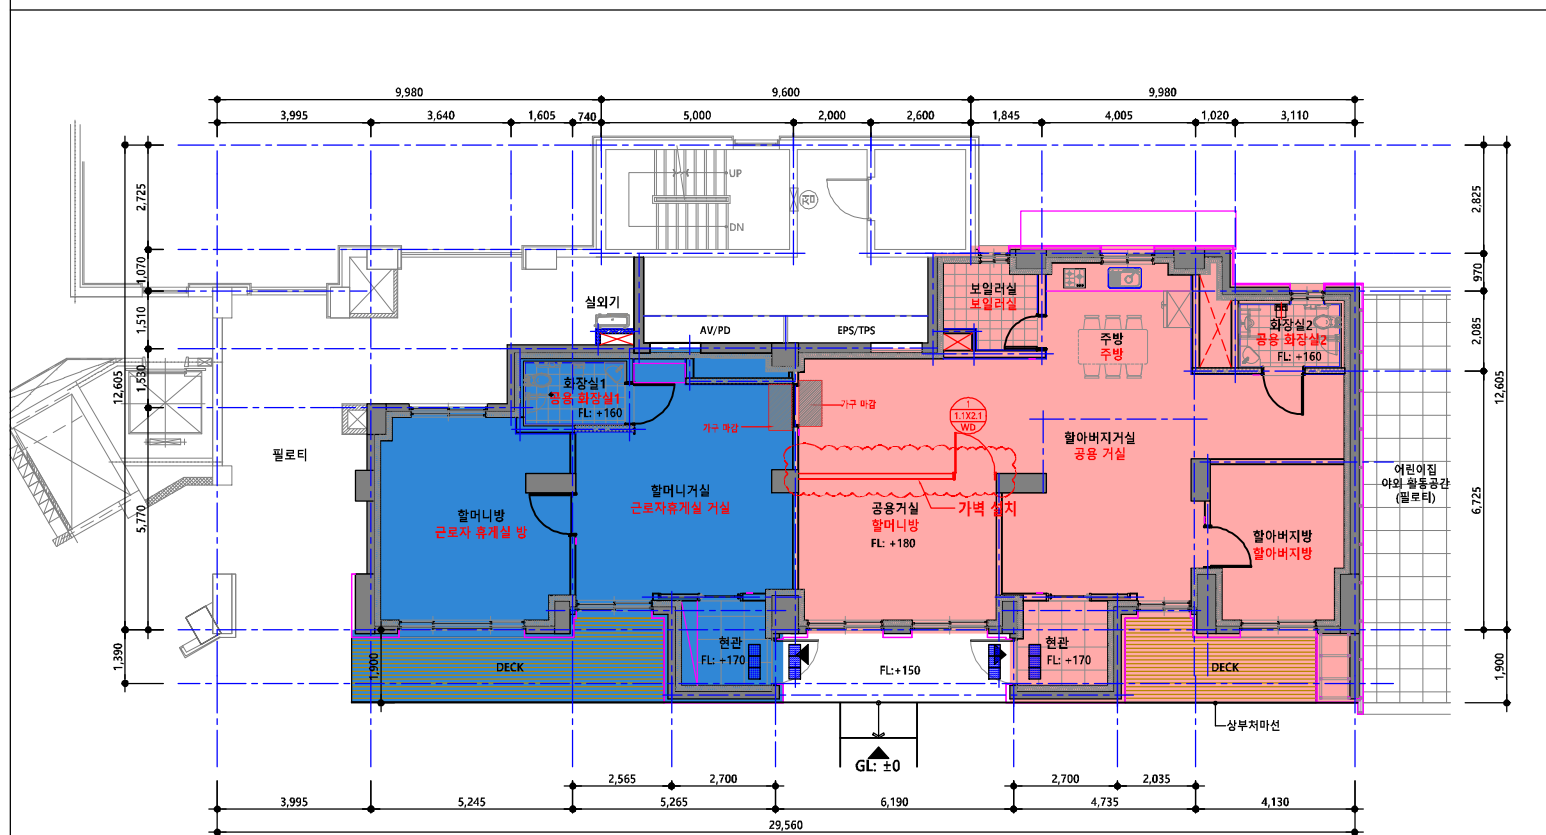

122동 경로당 평면도 (변경)
SCALE(A3) : 1 / 150